Flat roof joist plan
1:50

All dimensions to be checked on site

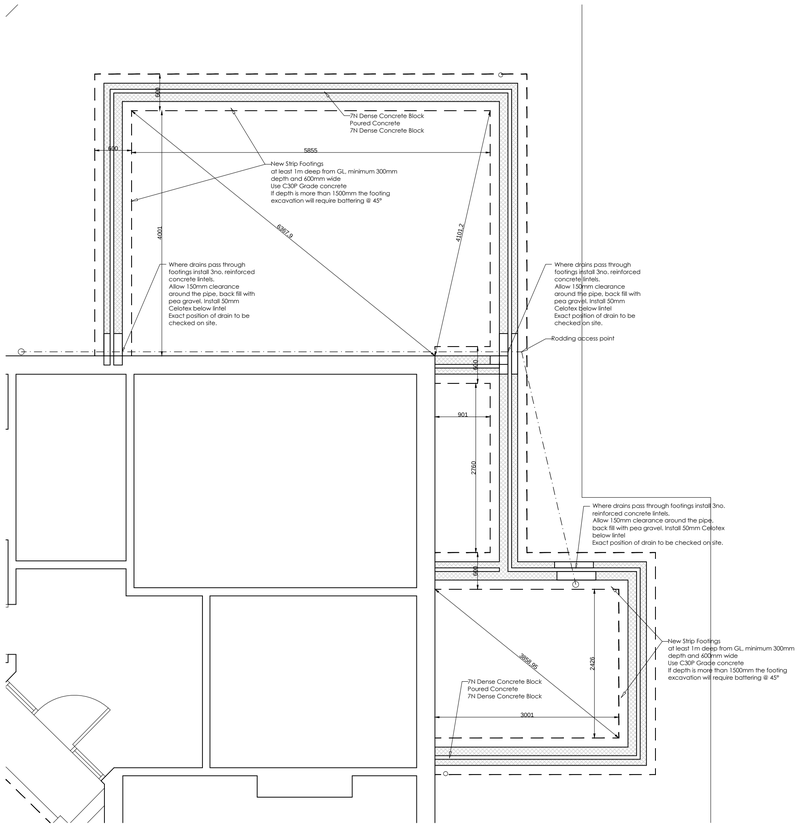

Foundation plan
1:50

All dimensions to be checked on site

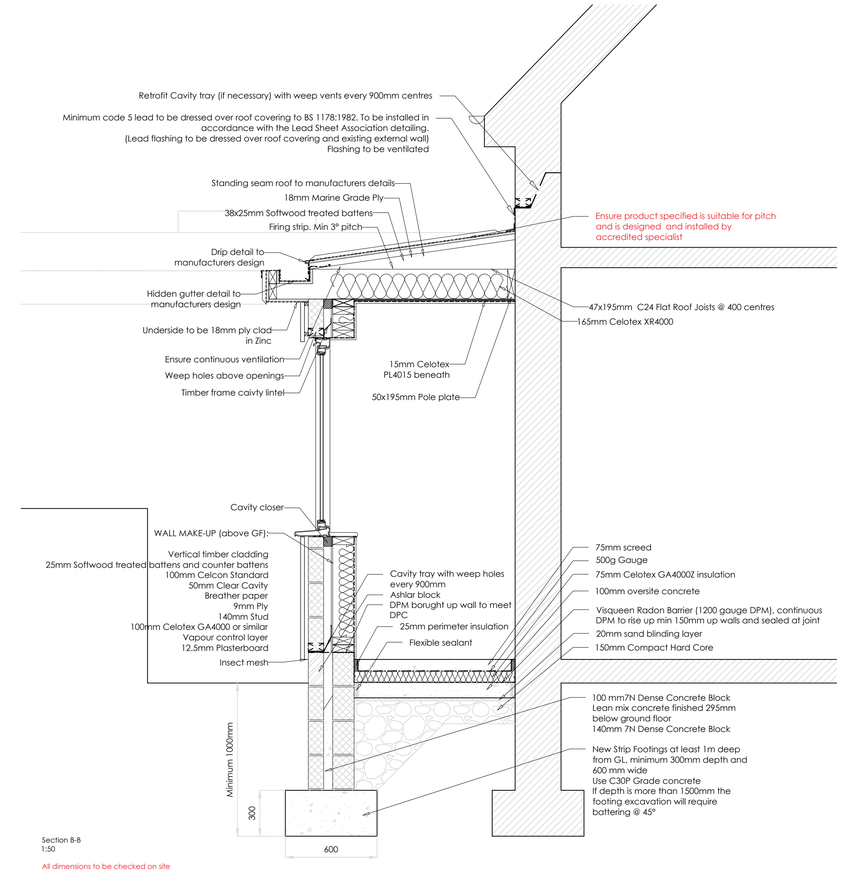

Section B-B
1:50

All dimensions to be checked on site

Rear Elevation
1:50

All dimensions to be checked on site

Side Elevation
1:50

All dimensions to be checked on site

All drawings subject to Building Control approval.
To be plan checked

Chartered Institute of Architectural Technologists
Registered Practice

Party Wal Etc Act 1996
The works indicated on these drawings may be within the provisions of the Act. It is the building owners responsibility to serve the requisite notice(s) to adjoining owners and otherwise comply with the Act.

Responsibility is not accepted for errors made by others scaling from this drawing. All discrepancies should be reported to Western Building Consultants

Copyright: 2014 Western Building Consultants.this document and the design are the copyright of Western Building Consultants. This drawing is not to be used or copied without written authorised consent

RICS

Drawing:
Plans, Elevations and Section

Project:
227 Bloomfield Road
Bath
BA2 2AY

Scale: 1:50 @ A1 Job No : 16/195

enquiries@westernbuildingconsultants.co.uk

Drawn By: JHB Date : 20/12/2016

WESTERN
BUILDING CONSULTANTS

Western House
2 Rush Hill, Bath
BA2 2QH

01225 789 307

enquiries@westernbuildingconsultants.co.uk

Drawing Number : BR002 Revision : -