Party Wall Etc Act 1996
The works indicated on these drawings may be within the provisions of the Act. It is the building owner's responsibility to serve the requisite notice(s) to adjoining owners and otherwise comply with the Act.

Section A-A'

Scale 1:20

ALL DIMENSIONS TO BE CHECKED ON SITE
ALL LEVELS TO BE CHECKED ON SITE

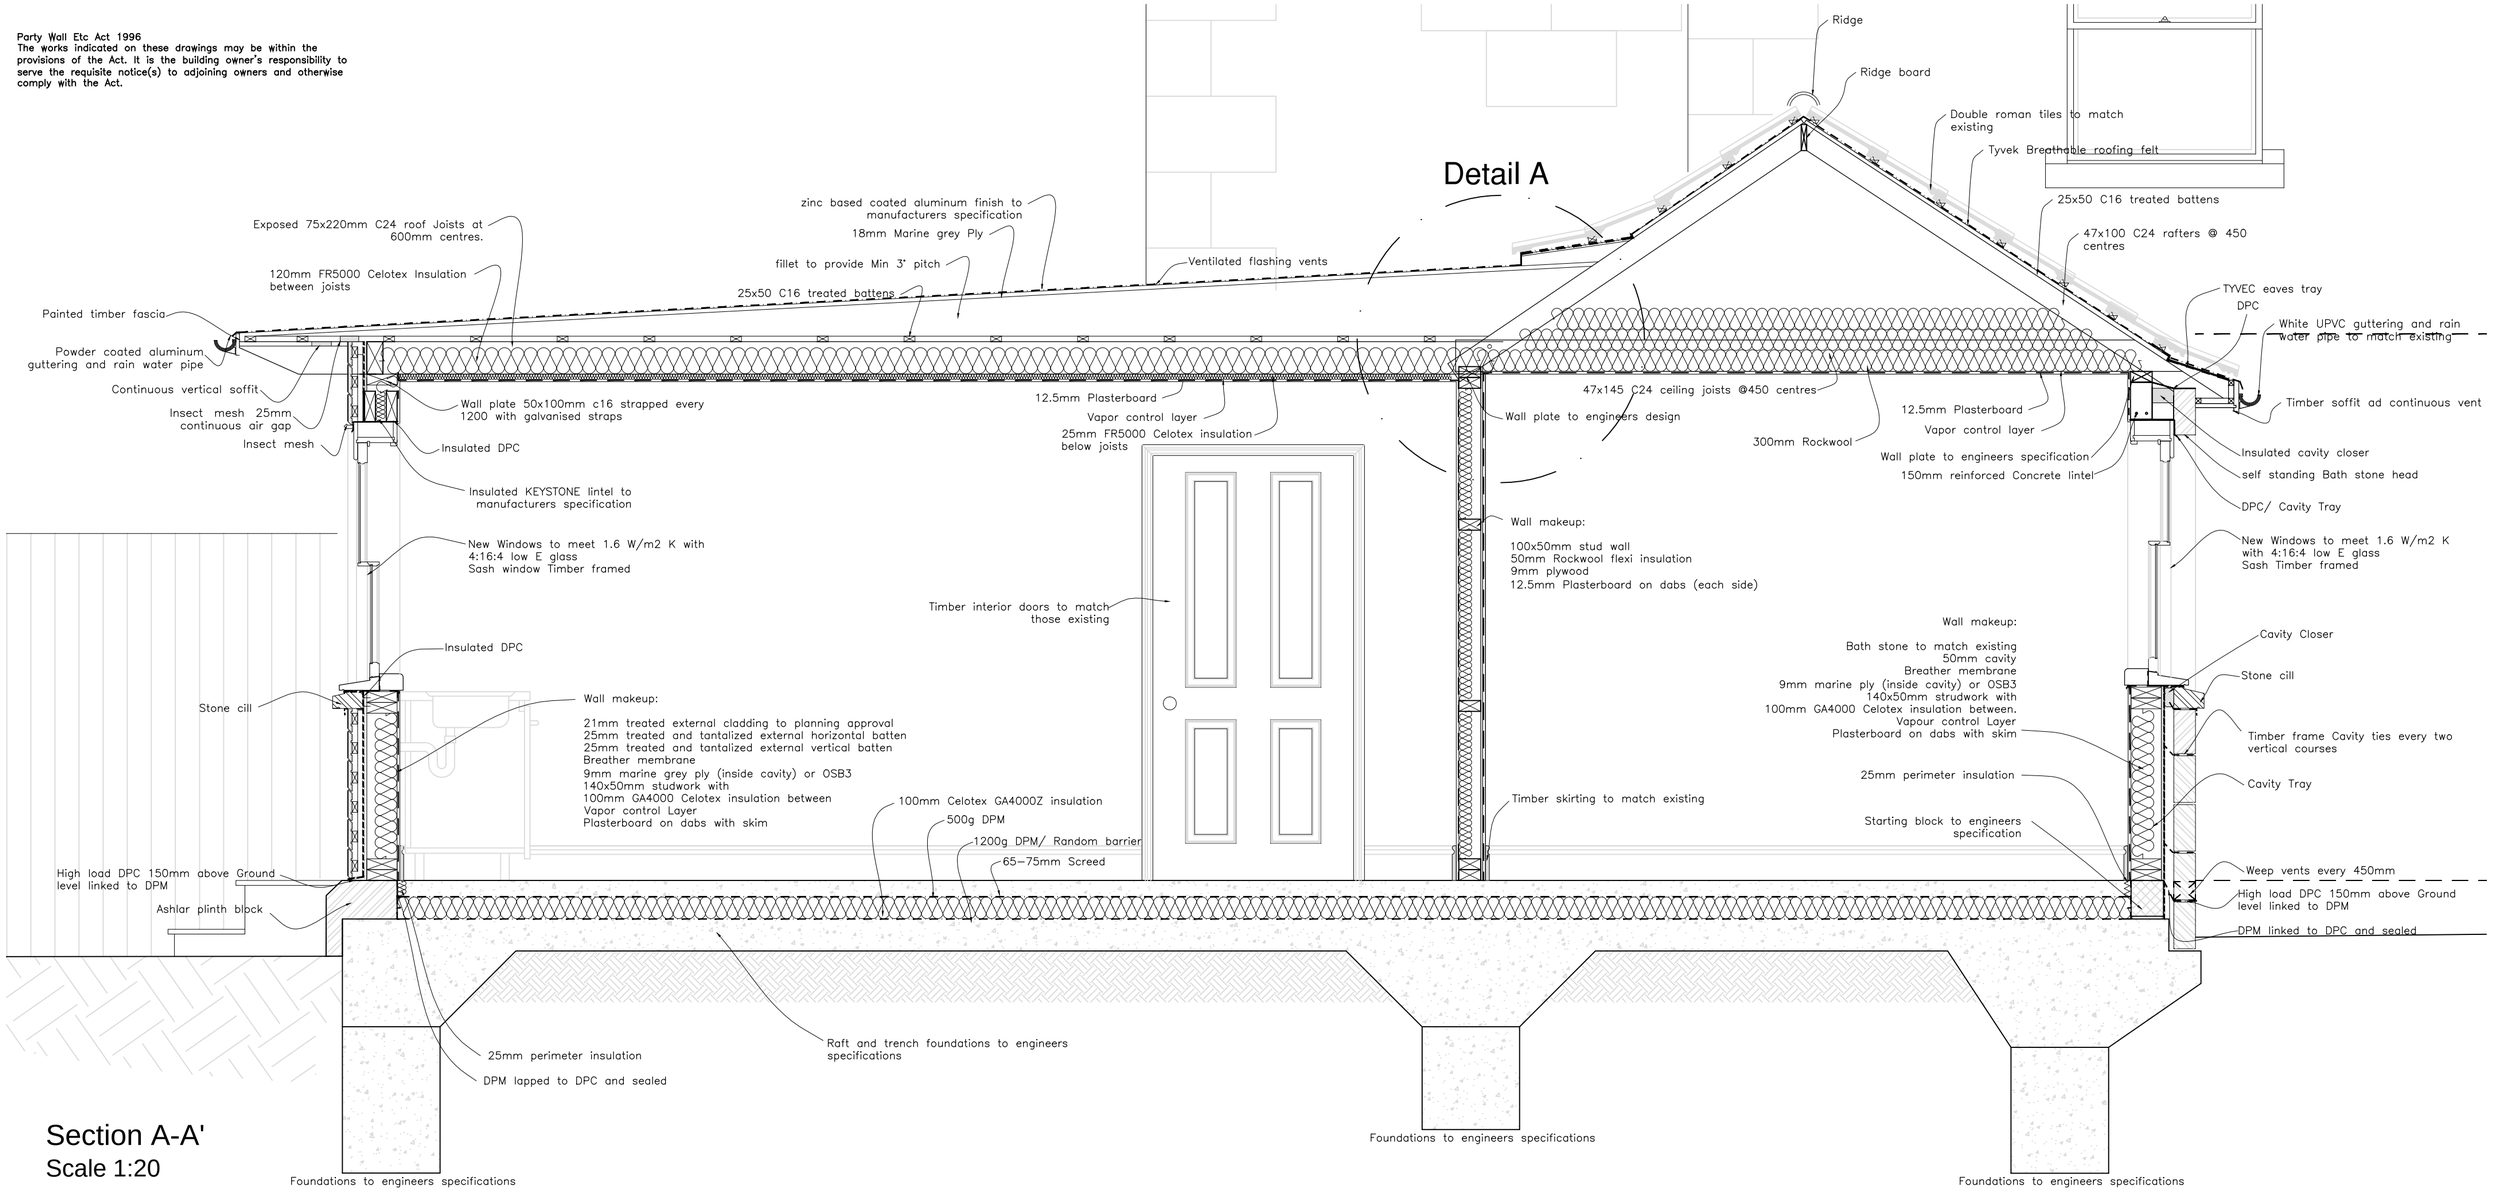

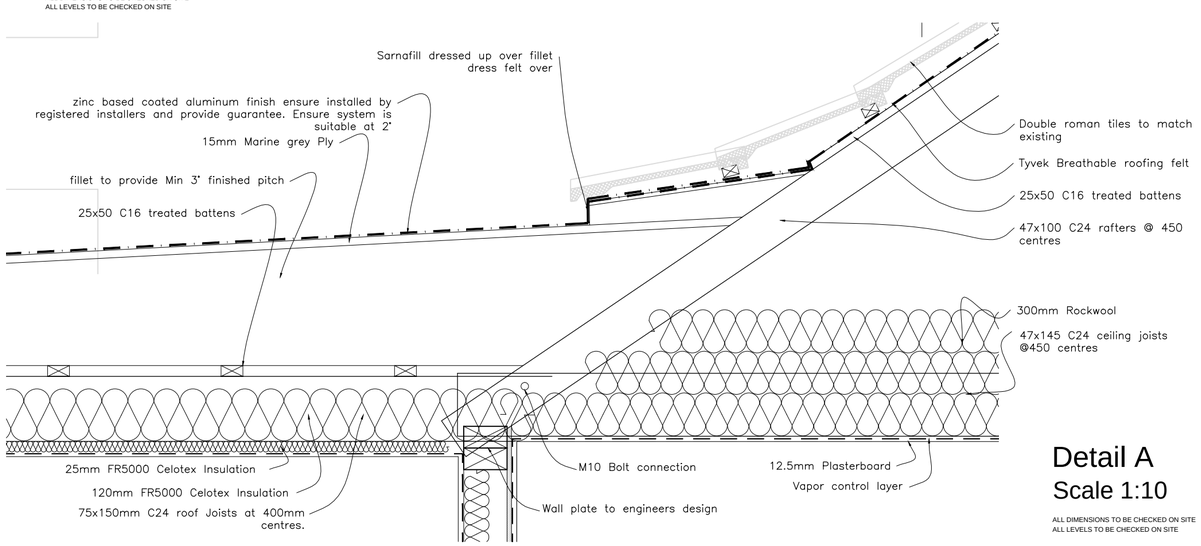

Detail A

Scale 1:10

ALL DIMENSIONS TO BE CHECKED ON SITE
ALL LEVELS TO BE CHECKED ON SITE

NOTE: Link all VCLs to create continuous barrier against moisture

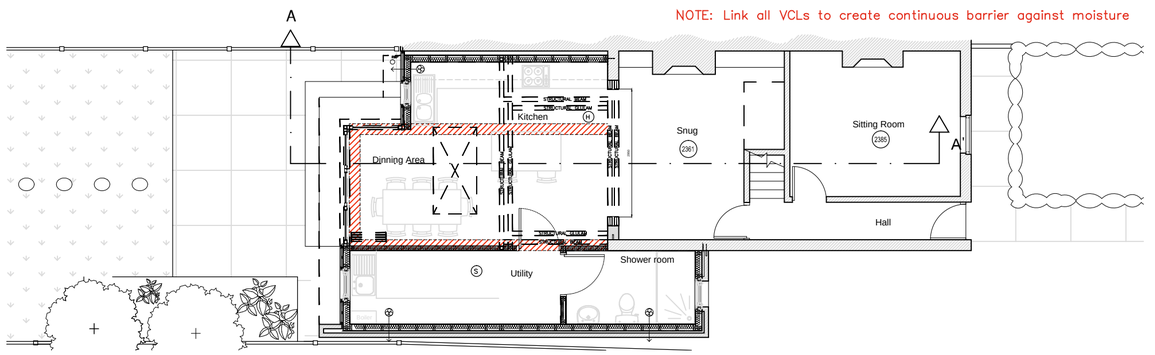

Note : All steels covered with two layers of 12.5mm plasterboard to give 60 minutes fire protection.

Note : Cavity fire stops to be installed to meet part B

Note : This drawing is to be read in accordance with approved planning and level drawings, care must be taken to ensure that any other expert advise from structural engineer etc is read in conjunction with this drawing.

Note : Ensure all blockwork returns have an insulated DPC

Note: existing drainage system to be used where possible, existing drainage to be assesed prior to starting of works. all foul drainage to connect to existing provision with suitable rodding eye outside of extension. All service and drainage runs to be located where possible prior to excavation of foundations. Due care must be taken during excavation to preserve the integrity of all existing drainage and services. Existing foul and storm drainage to be protected in accordance with Wessex Water requirements, or the local water regulatory body.

Project:
24 Church Road
Bath
BA1 4BT

Drawing:
BUILDING REGULATIONS:
Section A-A'

Date: 07/09/2015
Job No: 14/118
Scale: Various @ A2
Dwg No: BR002
Revision: –
Drawn by: LR

Western Building Consultants Ltd
Western House
2 Rush Hill
Bath
Tel: 01225 789307
Fax: 01225 460737

Responsibility is not accepted for errors made by others scaling from this drawing. All discrepancies should be reported to Western Building Consultants

Copyright: 2014 Western Building Consultants.This document and the design are the copyright of Western Building Consultants. This drawing is not to be used or copied without written authorised consent